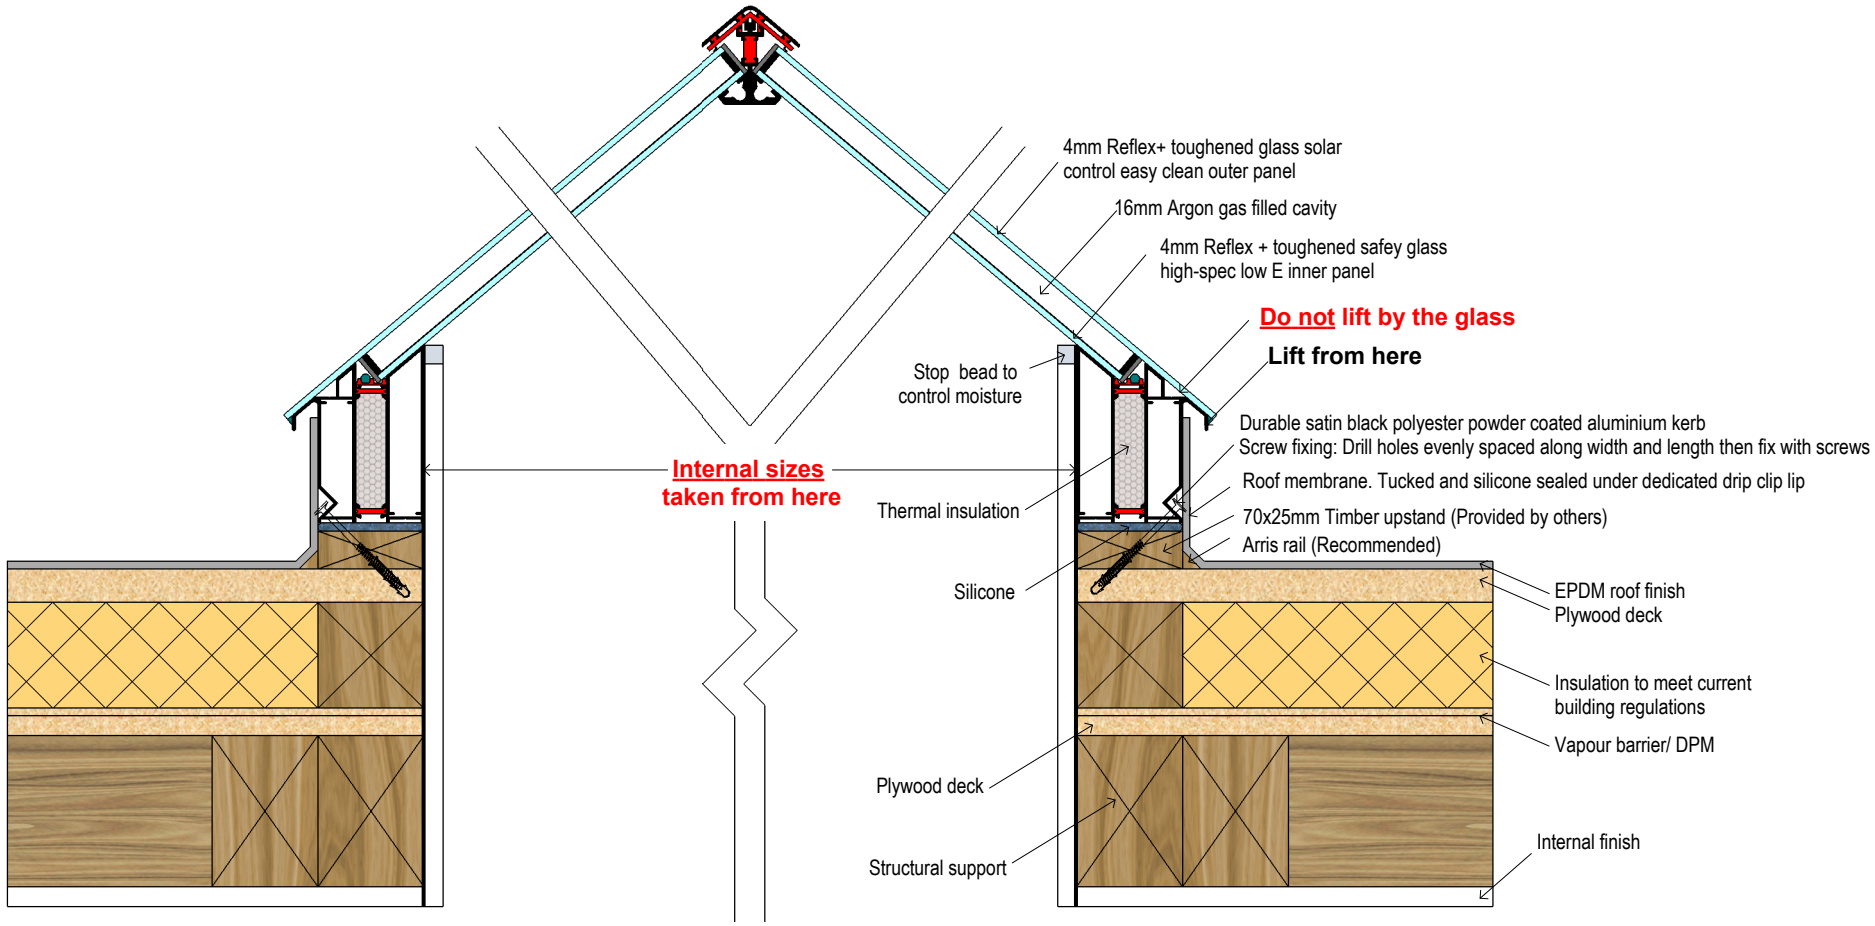

ROOF maker
OPENING UP NEW PERSPECTIVES

ROOF maker
1 Pinfold Road , Thurmaston
Leicester, LE4 8AS
Tel: 0116 269 6297
Fax: 0116 269 6291
Email: sales@roof-maker.co.uk

Title: **SLIMLINE ROOF LANTERN ON WARM DECK ROOF CONSTRUCTION - TYPICAL FITTING GUIDELINES**

THIS DRAWING IS FOR REFERENCE ONLY. PLEASE REPORT ANY DISCREPANCIES TO THE DESIGNER BEFORE ANY WORKS COMMENCE.
ALL DIMENSIONS TO BE CHECKED ON SITE BEFORE ANY WORKS COMMENCE.

Reference: RM-Slimline	Scale: Approx. 1:5 @ A4
Date: 02/02/2017	Revision No: X
Drawn: TH Checked SS	

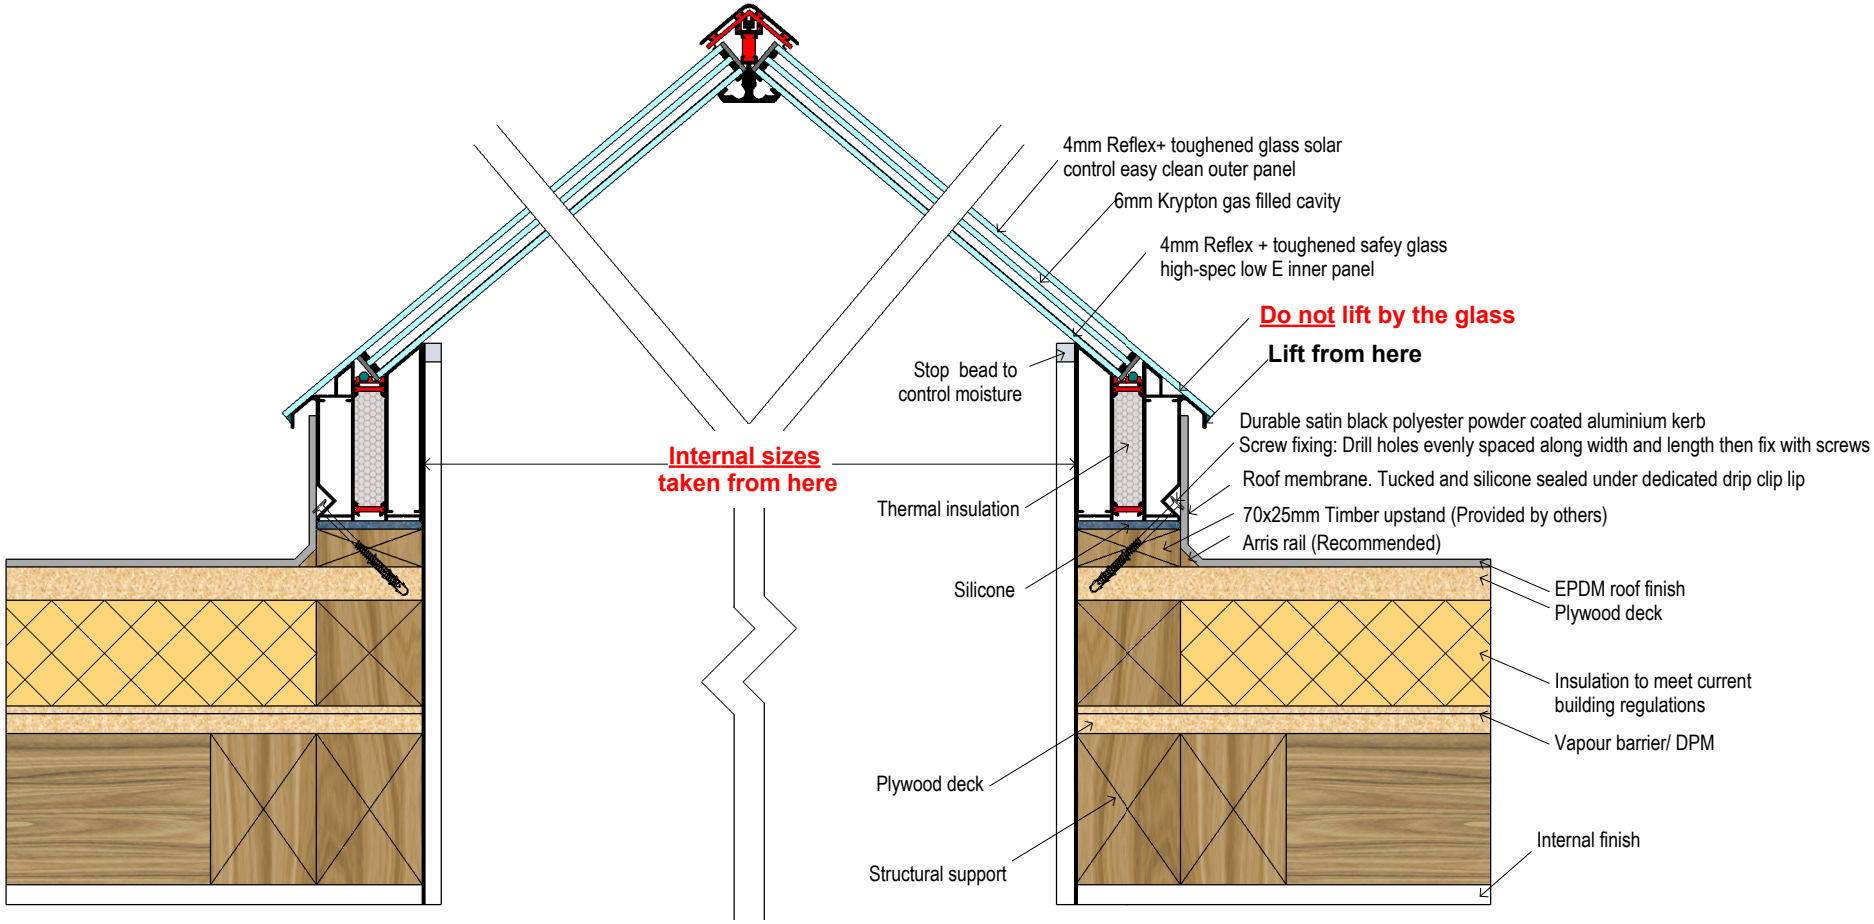

ROOF maker
OPENING UP NEW PERSPECTIVES

ROOF maker
1 Pinfold Road , Thurmaston
Leicester, LE4 8AS
Tel: 0116 269 6297
Fax: 0116 269 6291
Email: sales@roof-maker.co.uk

Title: **SLIMLINE ROOF LANTERN ON WARM DECK ROOF CONSTRUCTION - TYPICAL FITTING GUIDELINES**

THIS DRAWING IS FOR REFERENCE ONLY. PLEASE REPORT ANY DISCREPANCIES TO THE DESIGNER BEFORE ANY WORKS COMMENCE.
ALL DIMENSIONS TO BE CHECKED ON SITE BEFORE ANY WORKS COMMENCE.

Reference: RM-Slimline	Scale: Approx. 1:5 @ A4
Date: 02/02/2017	Revision No: X
Drawn: TH Checked SS	