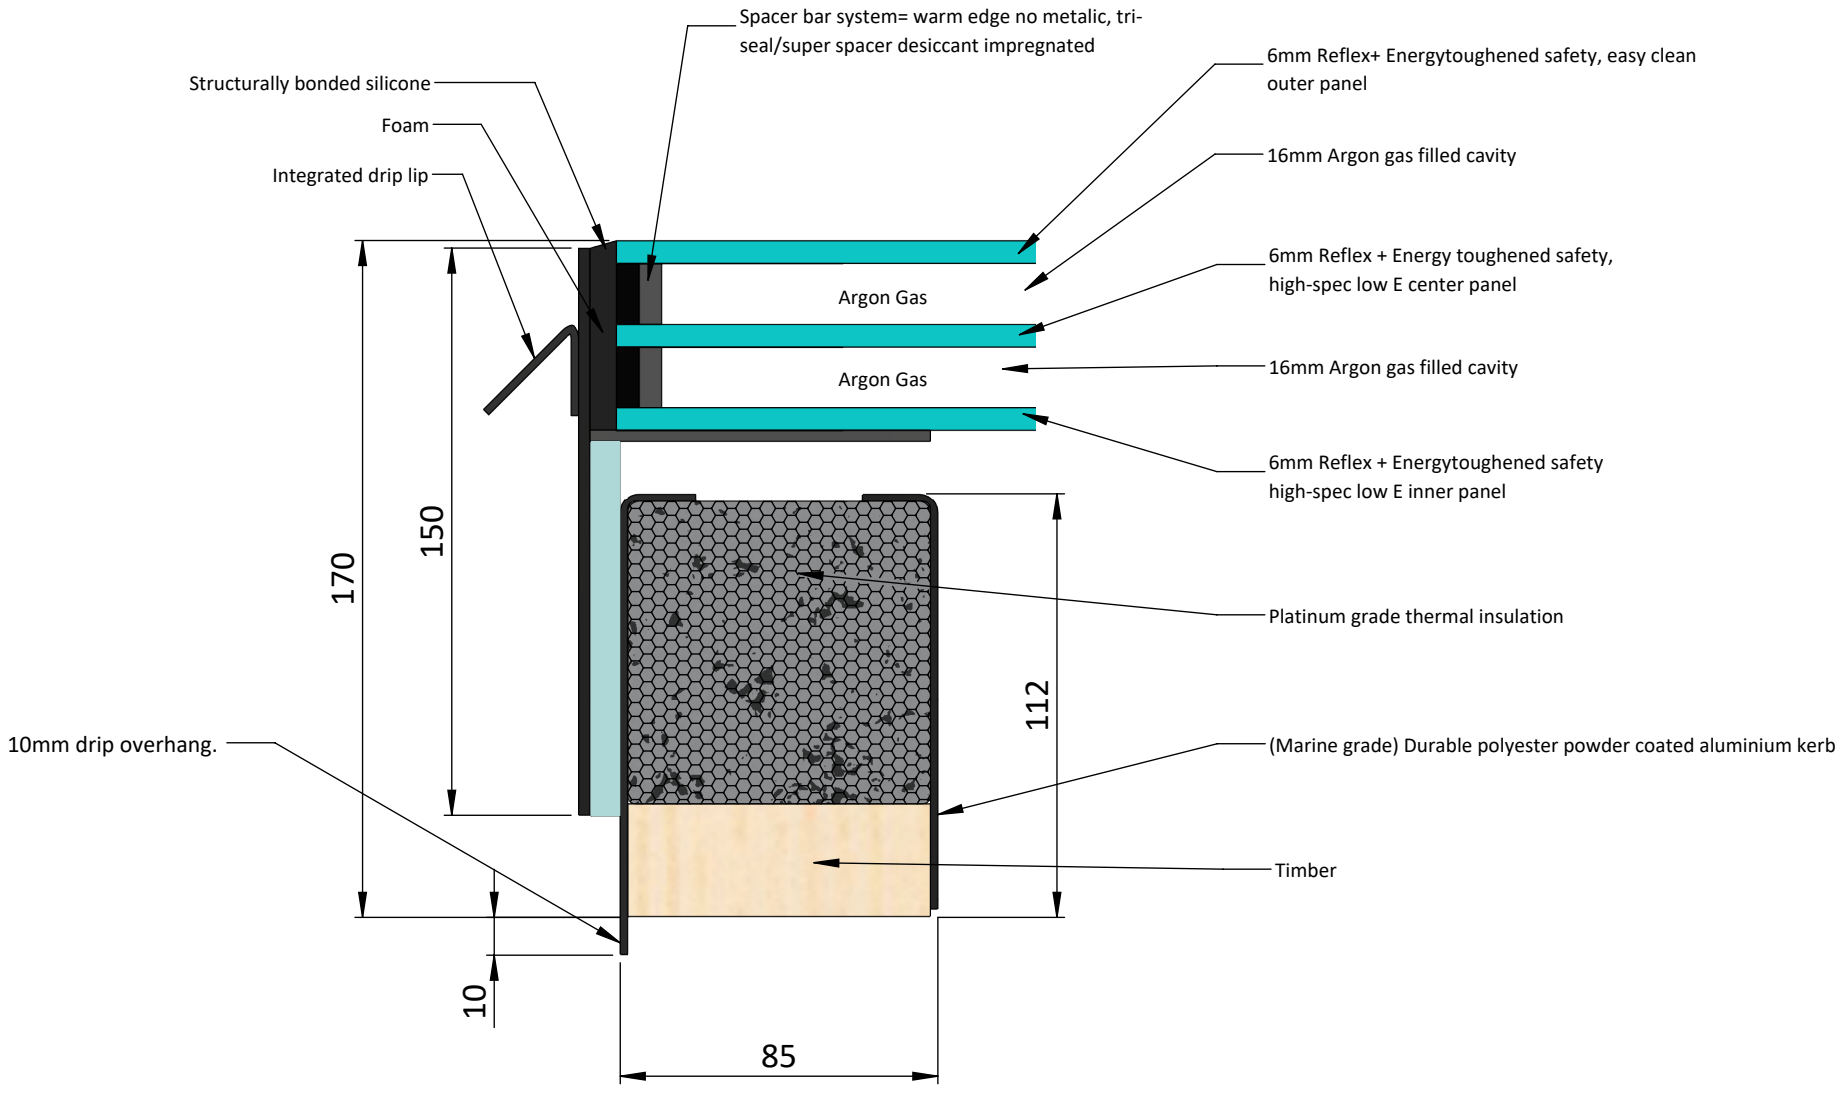

- Toughened to BS EN 12150
- Manufactured to BS EN 1279 Part 2 & 3

ROOF-maker
1 Pinfold Road , Thurmaston
Leicester, LE4 8AS
Tel: 0116 269 6297
Fax: 0116 269 6291
Email: sales@roof-maker.co.uk

Title: TRIPLE GLAZED FLAT SLIDING ROOFLIGHT - STANDARD PRODUCT SPECIFICATIONS

THIS DRAWING IS FOR REFERENCE ONLY. PLEASE REPORTANY DISCREPANCIES TO THE DESIGNER BEFORE ANY WORKSCOMMENCE. ALL DIMENSIONS ARE IN mm. ALL DIMENSIONS TO BE CHECKED ON SITE BEFORE ANY WORKS COMMENCE.

Date: 25/01/2018

Drawn: CS Checked: SM

Scale: Approx 1:2 @A4