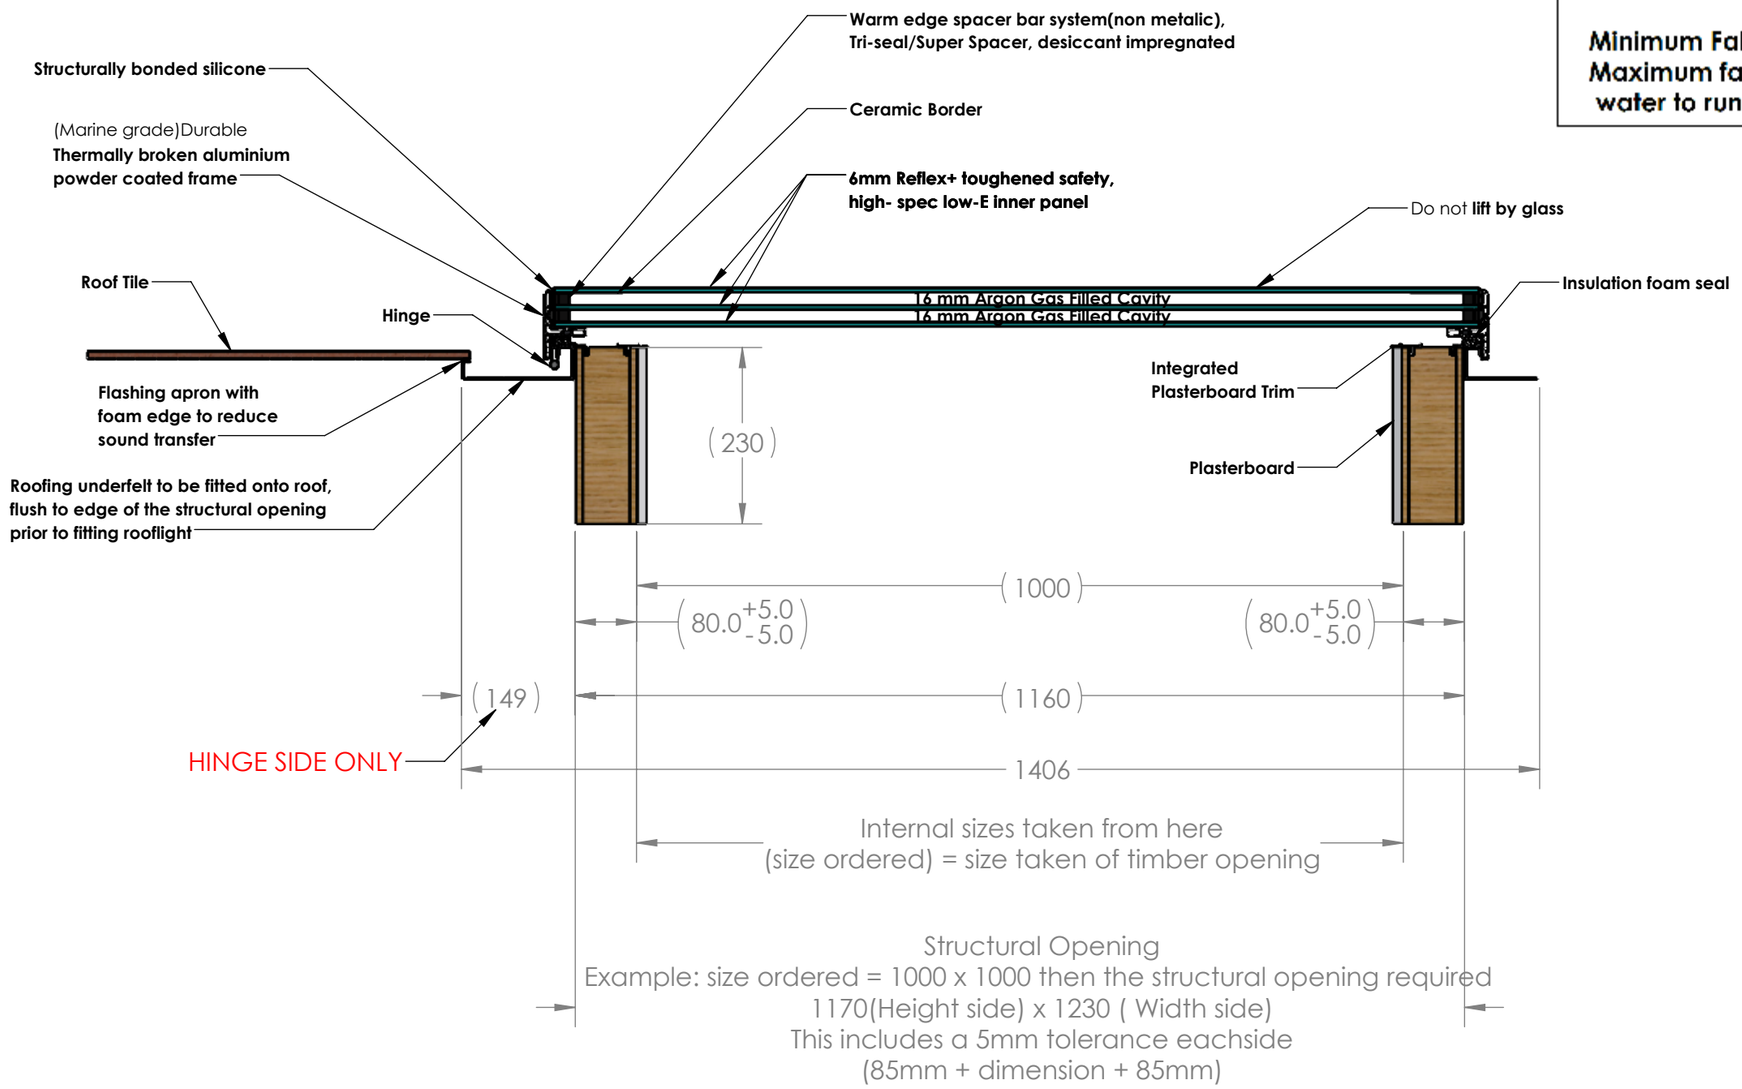

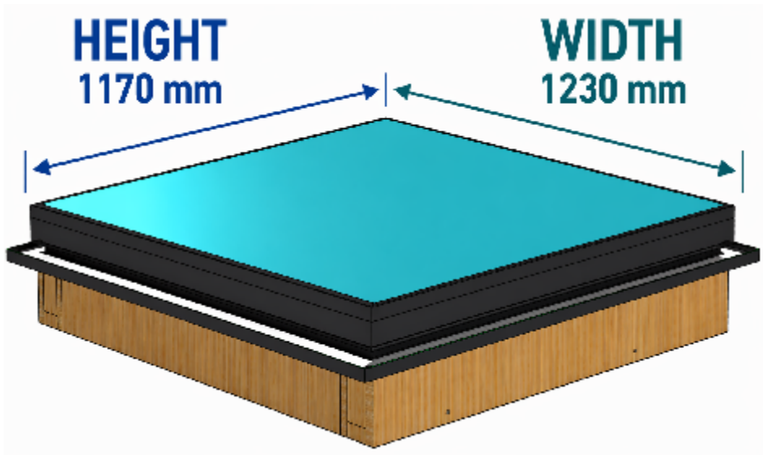

Minimum Fall 15 deg(including roof)
Maximum fall 75 deg(inc roof) to allow
water to run off

ALL INTERNAL DIMENSIONS REFER TO STRUCTURAL OPENING
STRUCTURAL OPENING = ORDER SIZE + 230 (WIDTH) / +170 (HEIGHT)

IN THIS CASE IT IS 1200(WIDE) x 1000(HEIGHT)
AND HENCE STRUCTURAL OPENING IS 1430(WIDE) x 1170(HEIGHT)

ROOF MAKER
WORLD CLASS ROOFLIGHTS

THIS DRAWING AND THE DESIGN HEREON ARE THE EXCLUSIVE PROPERTY OF ROOF-MAKER LTD. THE DRAWING SHALL NOT BE COPIED NOR ITS CONTENTS COMMUNICATED OR REPRODUCED IN ANY FORM AND FOR ANY PURPOSE WITHOUT THE PRIOR SPECIFIC AUTHORITY IN WRITING OF ROOF-MAKER LTD.

SIZE:	SHEET:	SCALE:
A3	1 OF 1	1:24

UNLESS OTHERWISE STATED
ALL DIMENSIONS ARE IN MM

MATERIAL:

FINISH:

TITLE: **LUXLITE PLUS CROSS-SECTION**

DWG NO: **HEIGHT SIDE VIEW**